Conditional Use Application

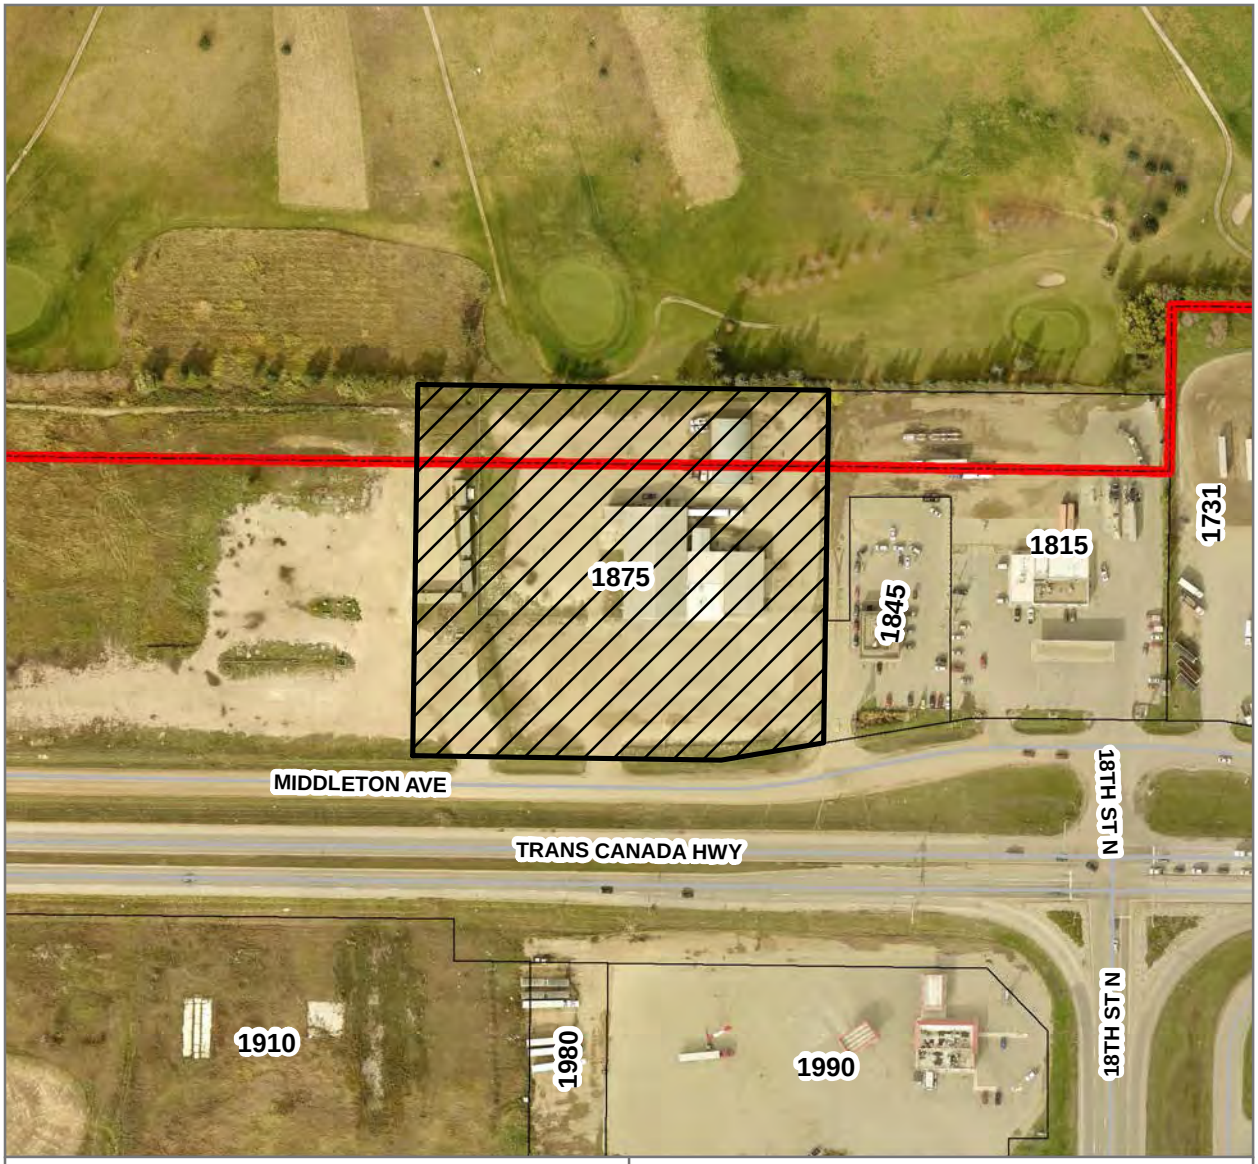

Application C-03-18-B
1875 Middleton Avenue
Lot 3, Plan 37171 BLTO

0 40 80 160 Meters
0 112.5 225 450 Feet

Legend

Affected Lot

City of Brandon Boundary

City of Brandon
Planning, Property & Buildings Department

N

City of BRANDON

Map Created: 1/30/2018

Revised:

SURVEYOR'S SKETCH

1875 MIDDLETON AVENUE
LOT 3 PLAN 37171 BLTO

CITY OF BRANDON

METRIC

All distances are in metres and may be converted to feet by multiplying by 3.28084.

All plans referred to are on file in the Brandon Land Titles Office

Scale : 1:2000

CERTIFICATE OF TITLE NO. 1645449
DATE OF TITLE SEARCH: 2018-01-11
REGISTERED OWNER(S): 67786 MANITOBA LTD.
LEGAL DESCRIPTION: LOT 3 PLAN 37171 BLTO
IN SE 1/4 2-11-19 WPM
ENCUMBRANCES: CAVEAT NOS. 95-9456, 1005422, 1075626 & 1123080

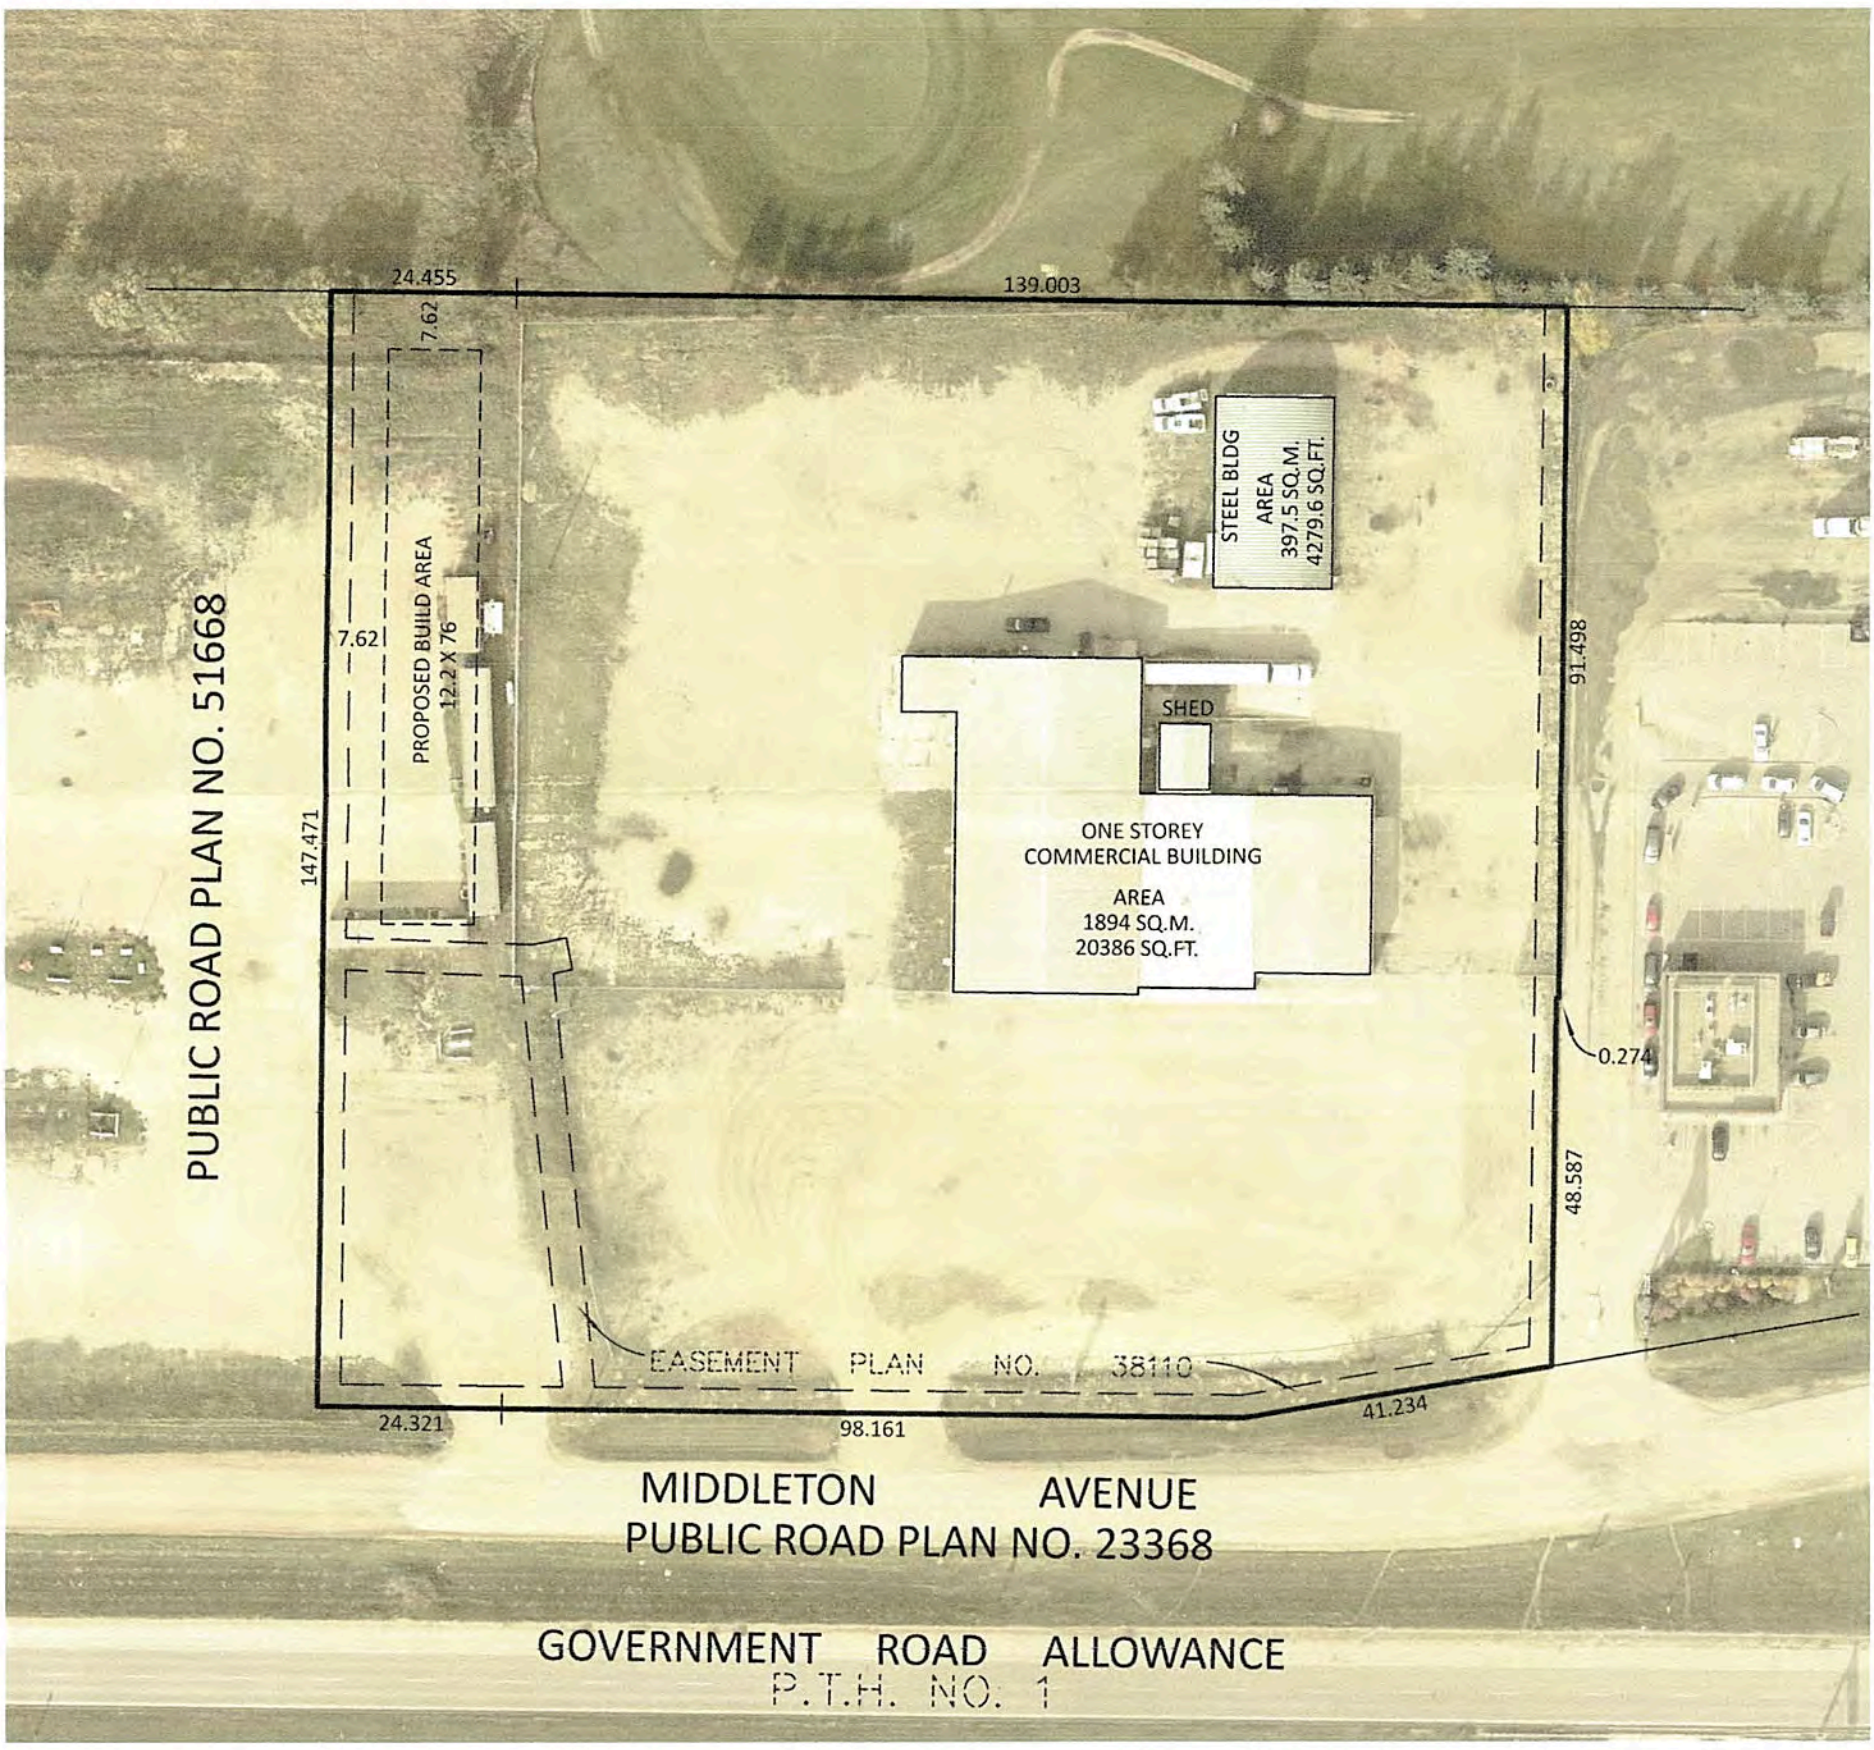

RICHMOND SURVEYS

Richmond Surveys File No.	180014
Drawing File No.	180014_MT
Fieldbook_Page	N/A

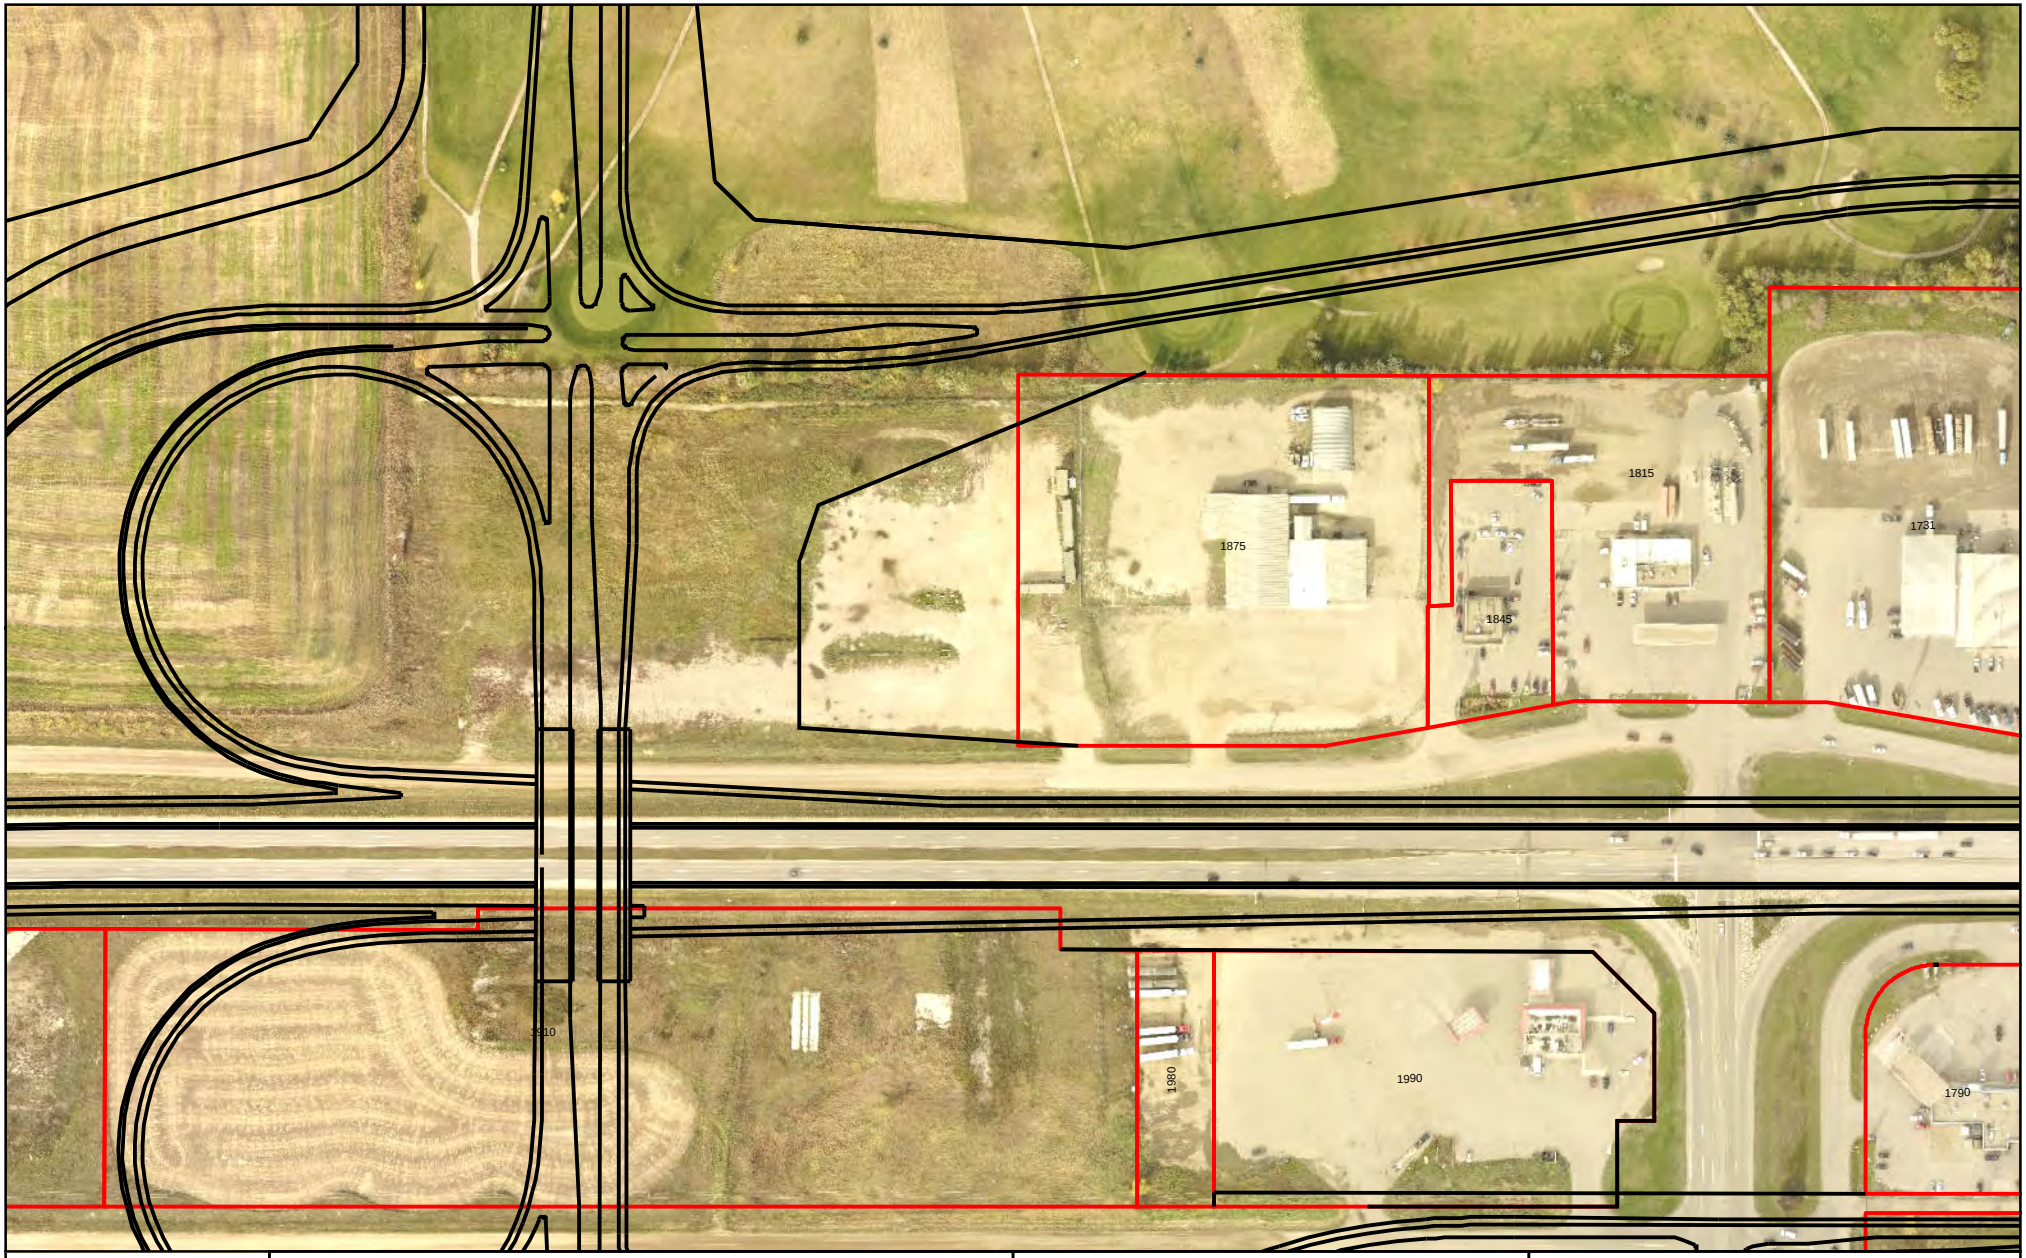

0 25 50 100 Meters

0 125 250 500 Feet

City of BRANDON

THE CITY OF BRANDON
ENGINEERING SERVICES

1875 MIDDLETON AVE

Aerial Imagery October 2015

DATE REVISED	DATE CREATED	SCALE	DRAWING NO.	SHEET	REV
	23 FEBRUARY 2018	1:3,000	TEMP	1 OF 1	0

Attachment B - 8